EXHIBIT "A"

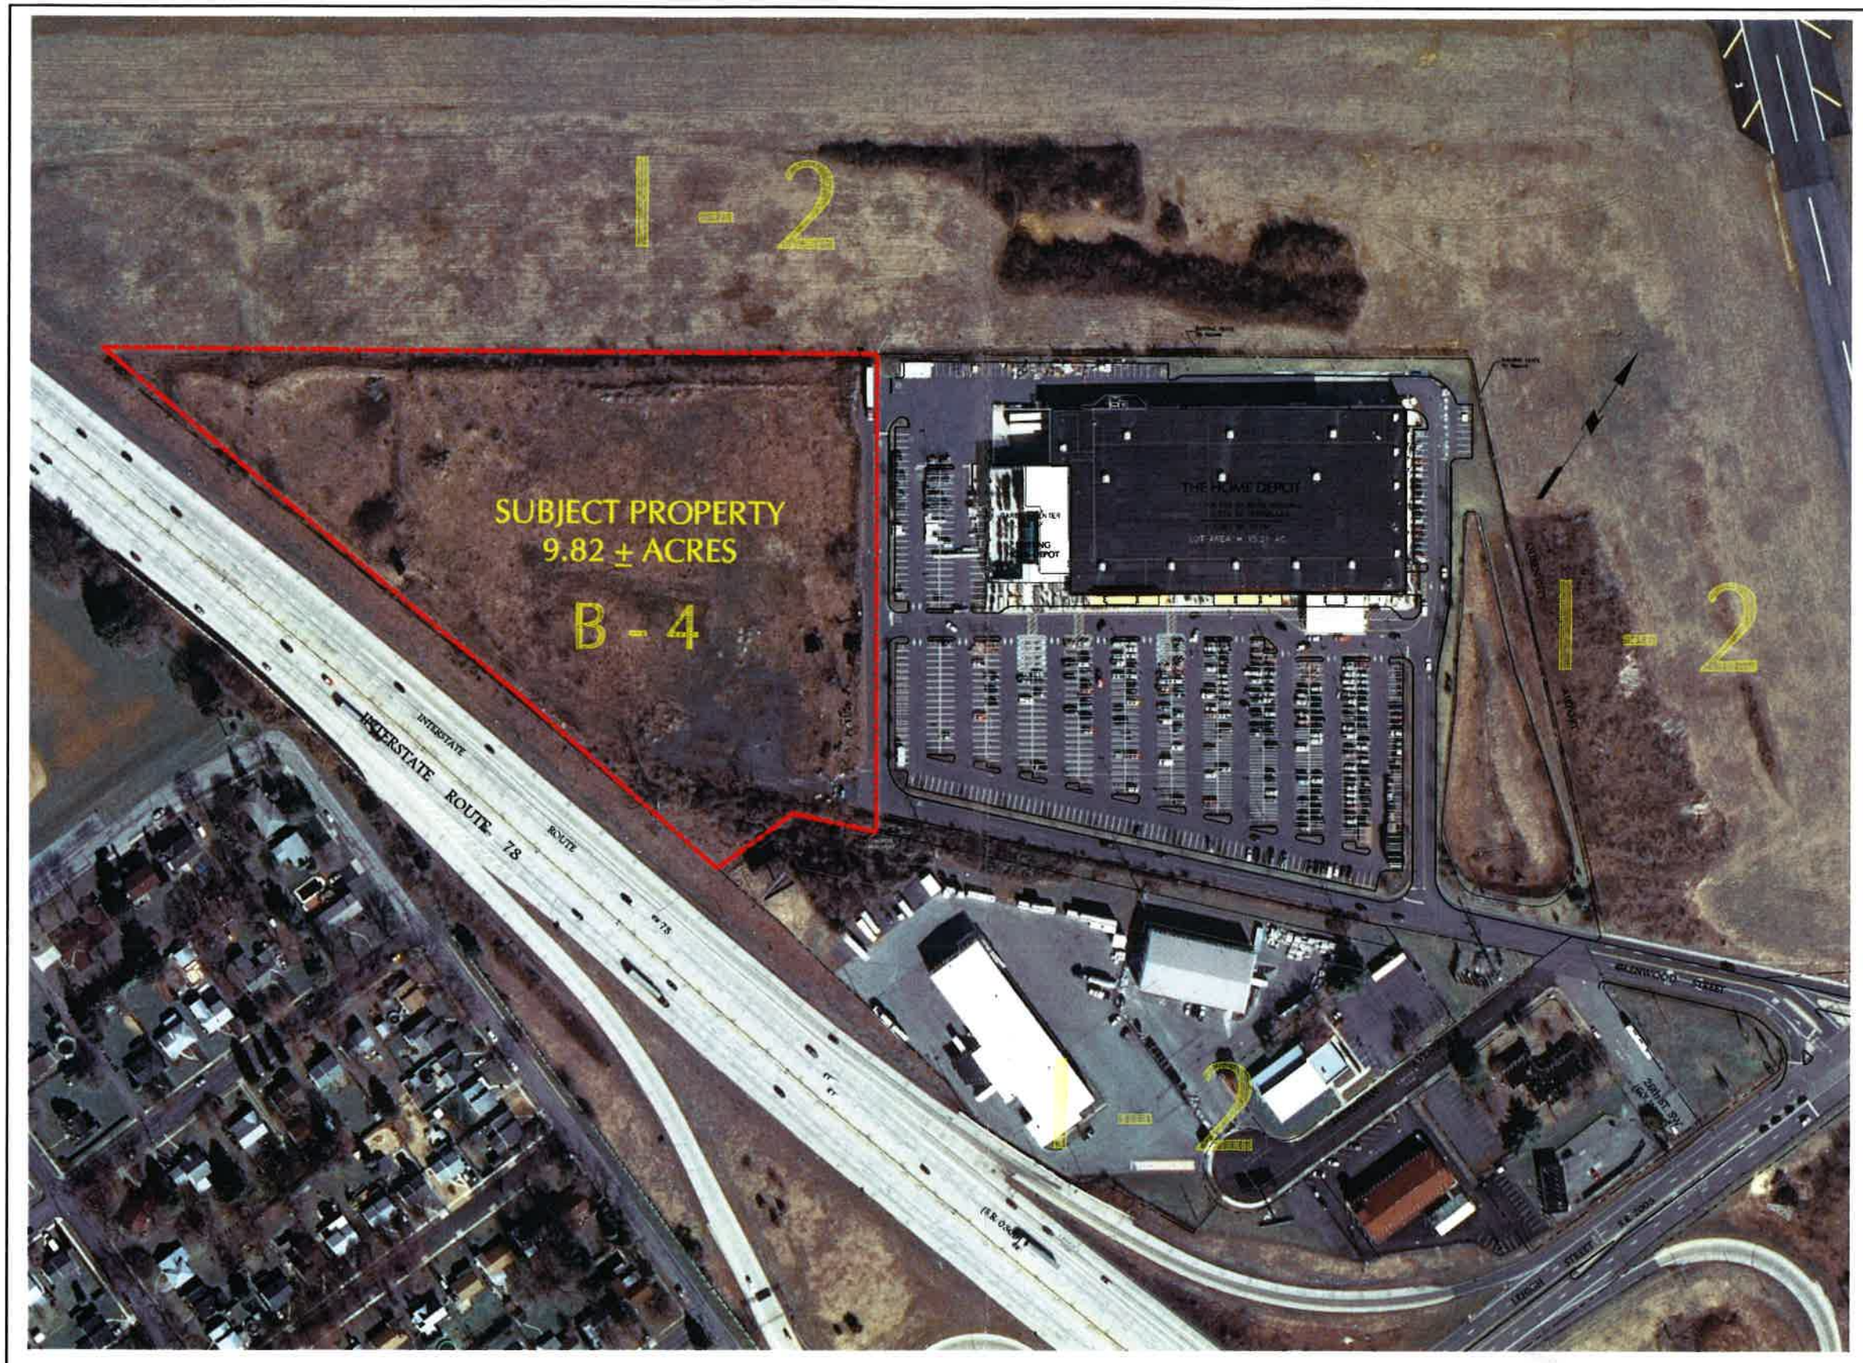

arna
ENGINEERING
CIVIL ENGINEERS

arna Engineering Inc.
13 Croft Drive
Fountainville, PA 18923
T: 215.766.8280
F: 215.434.5280

80 0 40 80
SCALE IN FEET

Project
ALLENTOWN COMMERCIAL
CITY OF ALLENTOWN
LEHIGH COUNTY
PENNSYLVANIA

Drawing Title
REZONING EXHIBIT PLAN

DATE	COMMENTS	NO.

REVISIONS

Project No.	23000100
Date	01-10-2019
Scale	1" = 80'
Drawn By	CT
Checked By	CT

Drawing No.
EX-01

Sheet ### of ###